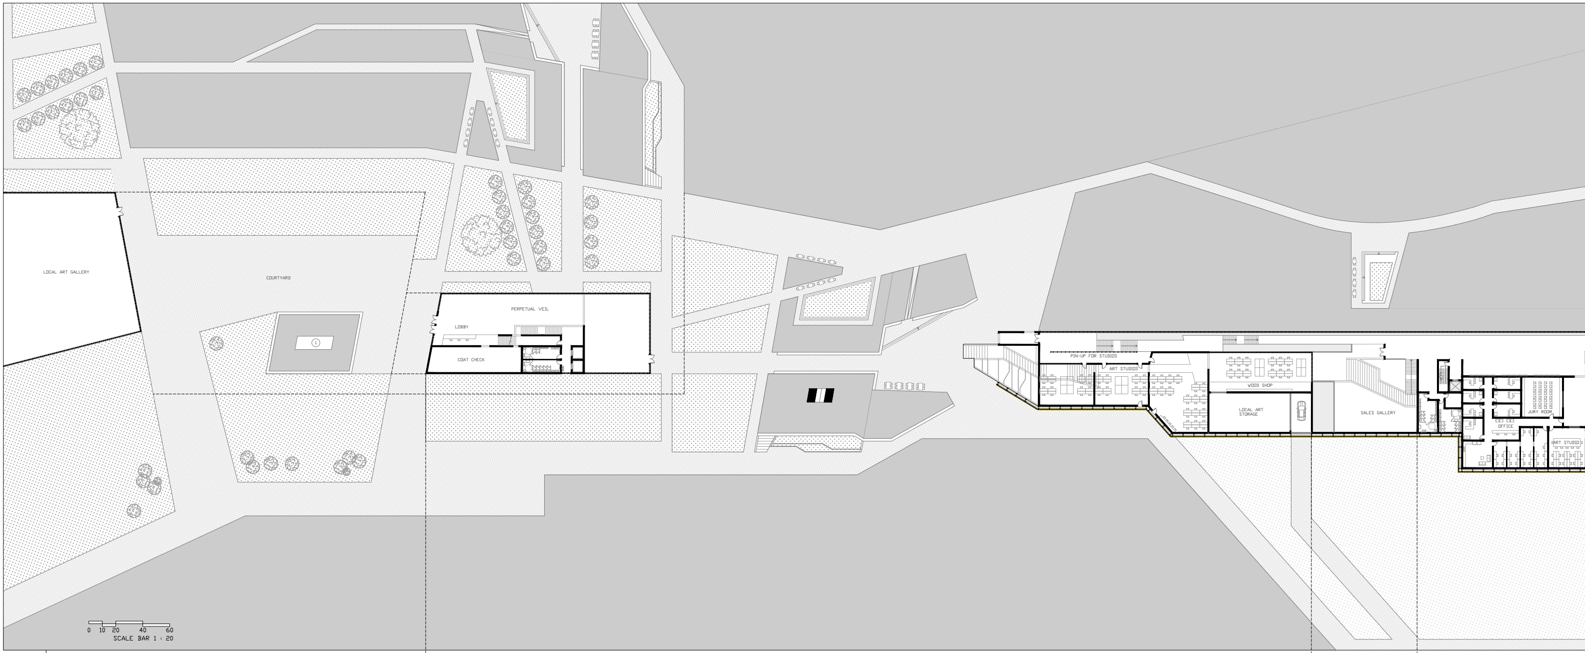
LOCAL ART GALLERY
COURTYARD
PERPETUAL VEIL
LOBBY
COAT CHECK
PIN-UP FOR STUDIOS
ART STUDIOS
WOOD SHOP
LOCAL ART STORAGE
SALES GALLERY
JURY ROOM
OFFICE
ART STUDIO
0 10 20 40 60
SCALE BAR 1 : 20

GROUND
FLOOR PLAN
1' = 20'

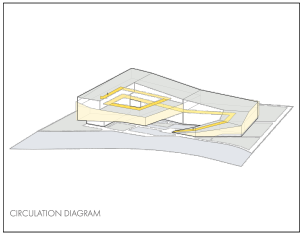

CIRCULATION DIAGRAM

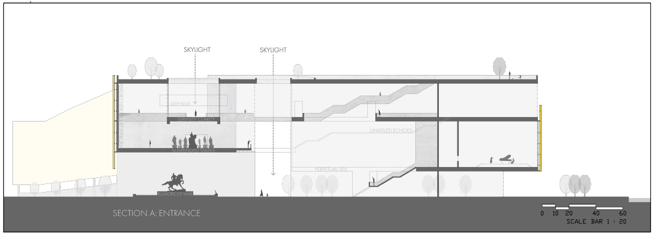
SKYLIGHT
SKYLIGHT
THE TRAVELER'S BROKEN CROWD
DEEP BLUE
SERINITY CLARITY
SUSPENDED STATES
UNVEILED ECHOES
PERPETUAL VEIL
RUMORS OF WAR
0 10 20 40 60
SCALE BAR 1 : 20

SECTION A: ENTRANCE

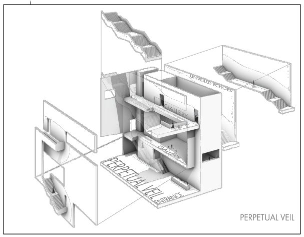
UNVEILED ECHOES
GALLERY
GALLERY
PERPETUAL VEIL
ENTRANCE

PERPETUAL VEIL

FIRST
FLOOR PLAN
1' = 20'

SECOND
FLOOR PLAN
1' = 20'

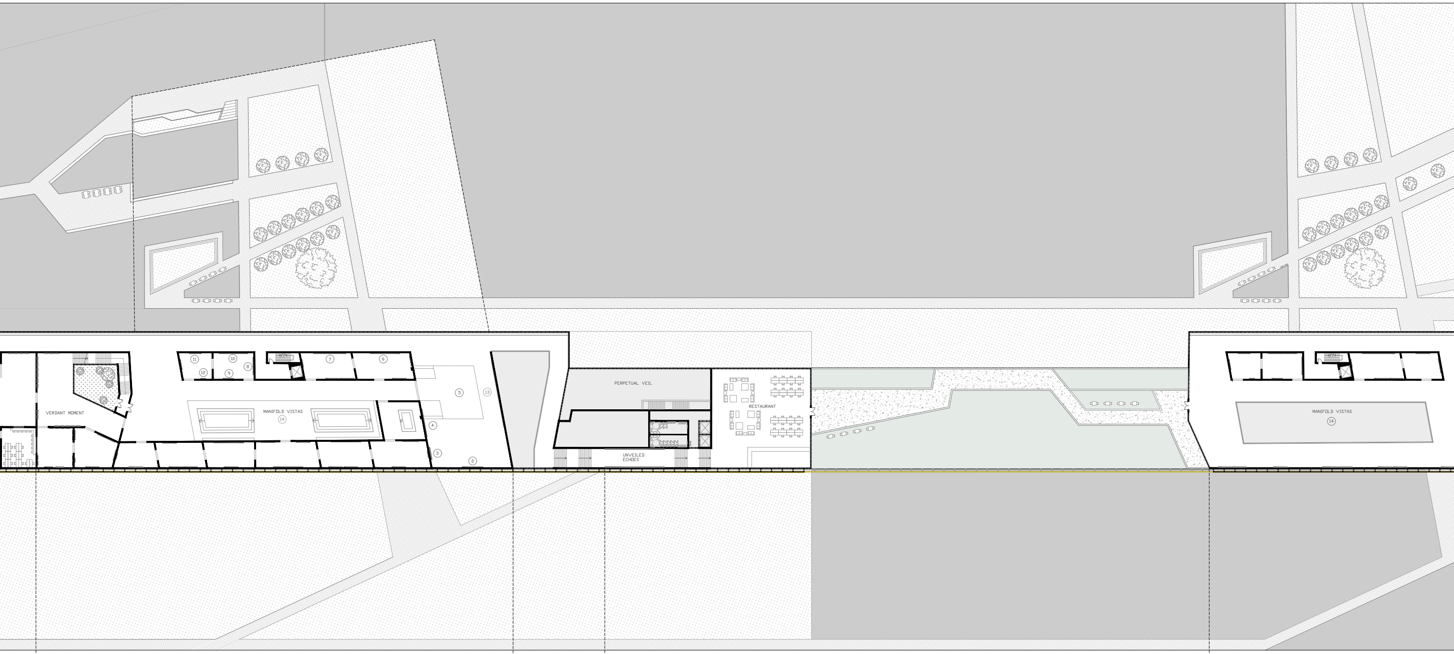
VERDANT MOMENT
11
10
12
9
8
7
6
5
13
MANIFOLD VISTAS
14
4
3
2
PERPETUAL VEIL
RESTAURANT
UNVEILED ECHOES
MANIFOLD VISTAS
14

THIRD FLOOR PLAN
1" = 20'

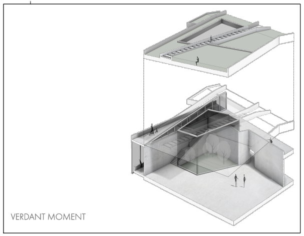

VERDANT MOMENT

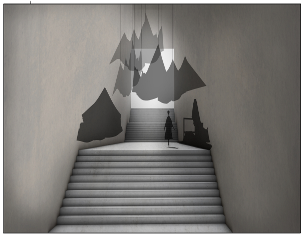

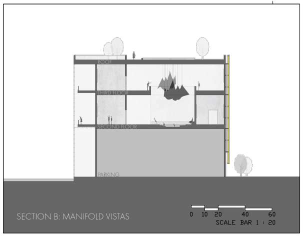
ROOF
THIRD FLOOR
SECOND FLOOR
PARKING
0
10
20
40
60
SCALE BAR 1 : 20

SECTION B: MANIFOLD VISTAS

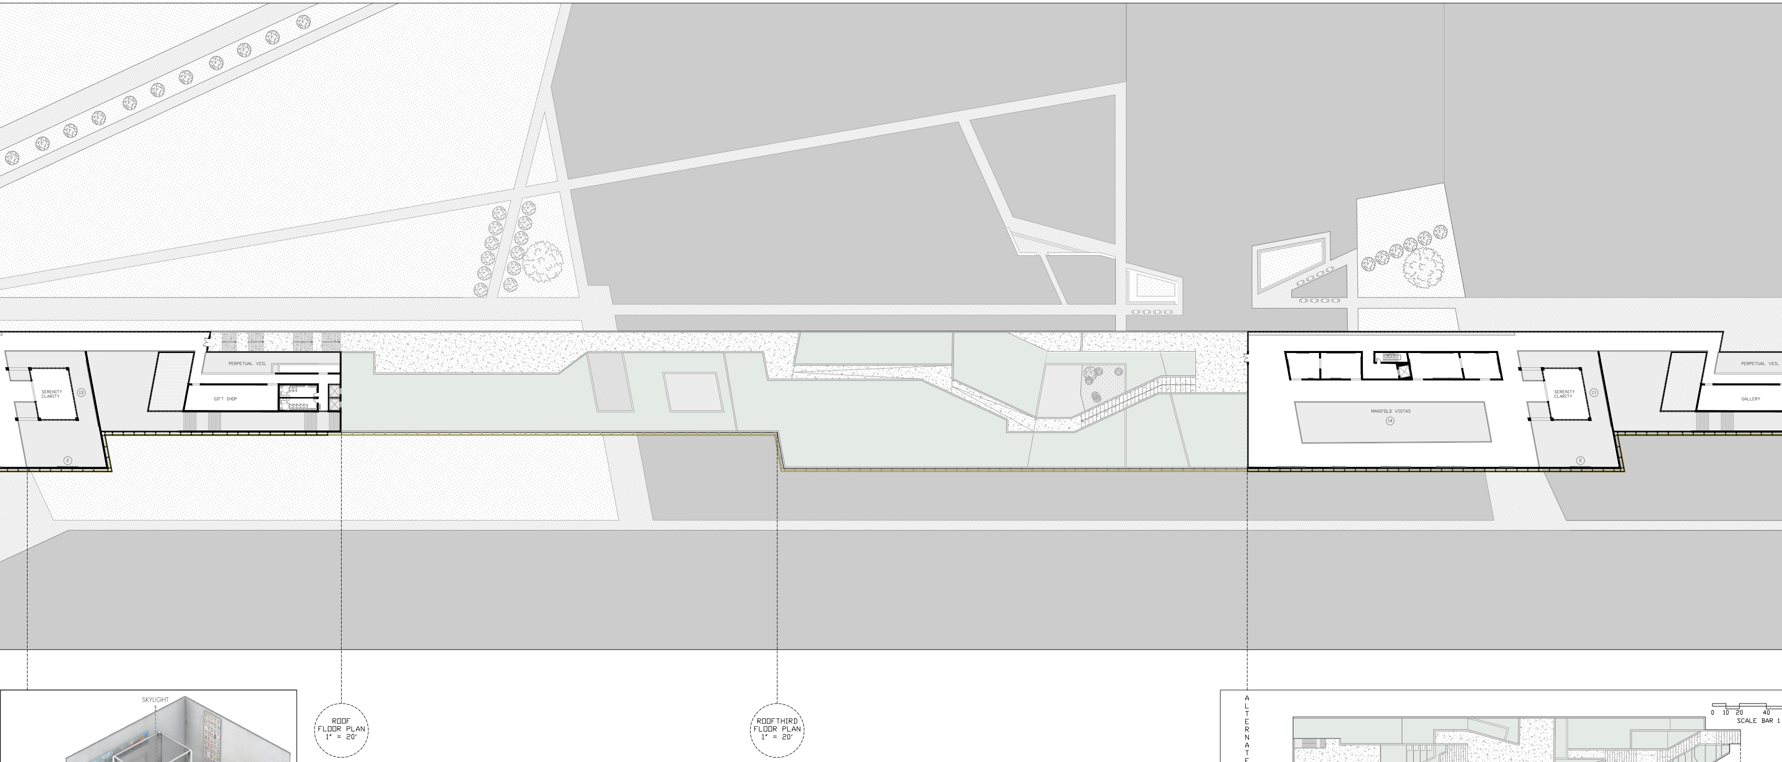
PERPETUAL VEIL
SERENITY CLARITY
13
GIFT SHOP
2
MANIFOLD VISTAS
14
SERENITY CLARITY
13
2
PERPETUAL VEIL
GALLERY
ROOF FLOOR PLAN 1″ = 20′
ROOFTHIRD FLOOR PLAN 1″ = 20′

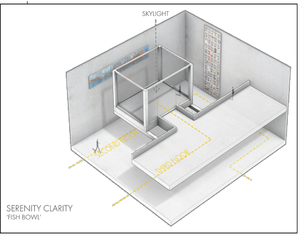
SKYLIGHT
SECOND FLOOR
THIRD FLOOR

SERENITY CLARITY
'FISH BOWL'

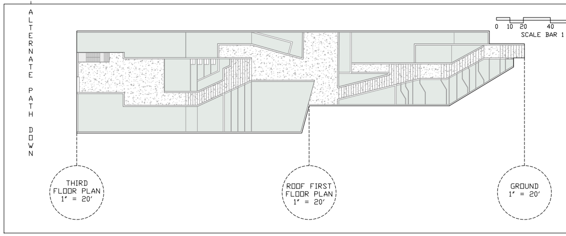
ALTERNATE PATH DOWN
0 10 20 40
SCALE BAR 1
THIRD FLOOR PLAN 1″ = 20′
ROOF FIRST FLOOR PLAN 1″ = 20′
GROUND 1″ = 20′

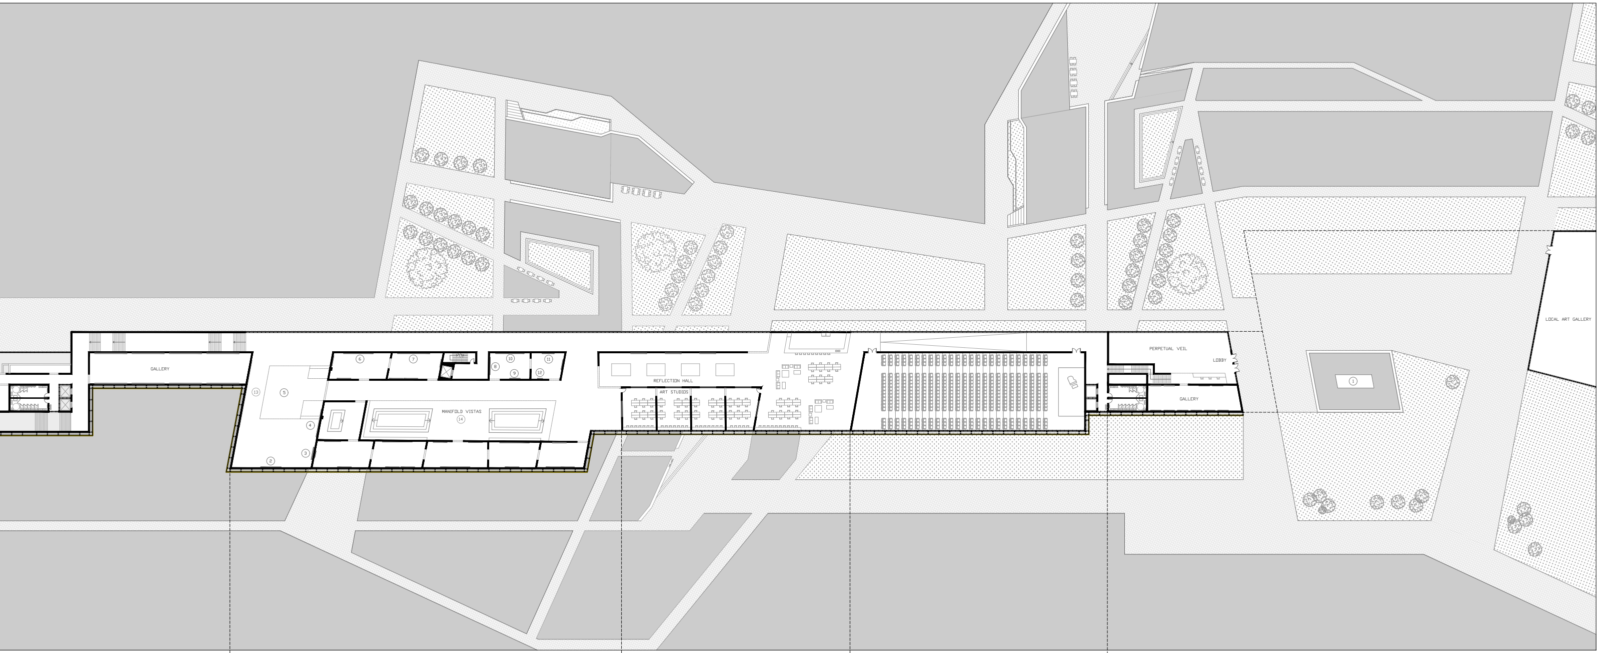
GALLERY
13
5
6
7
8
10
9
11
12
4
3
2
MANIFOLD VISTAS
14
REFLECTION HALL
ART STUDIOS
PERPETUAL VEIL
LOBBY
GALLERY
1
LOCAL ART GALLERY

SECOND
FLOOR PLAN
1″ = 20′

FIRST
FLOOR PLAN
1″ = 20′

GROUND
FLOOR PLAN
1″ = 20′

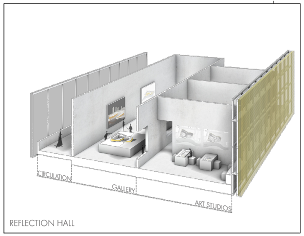
CIRCULATION
GALLERY
ART STUDIOS

REFLECTION HALL

THE RIBBON EXPERIENCE

LYNN LAWRY

1″ = 20′